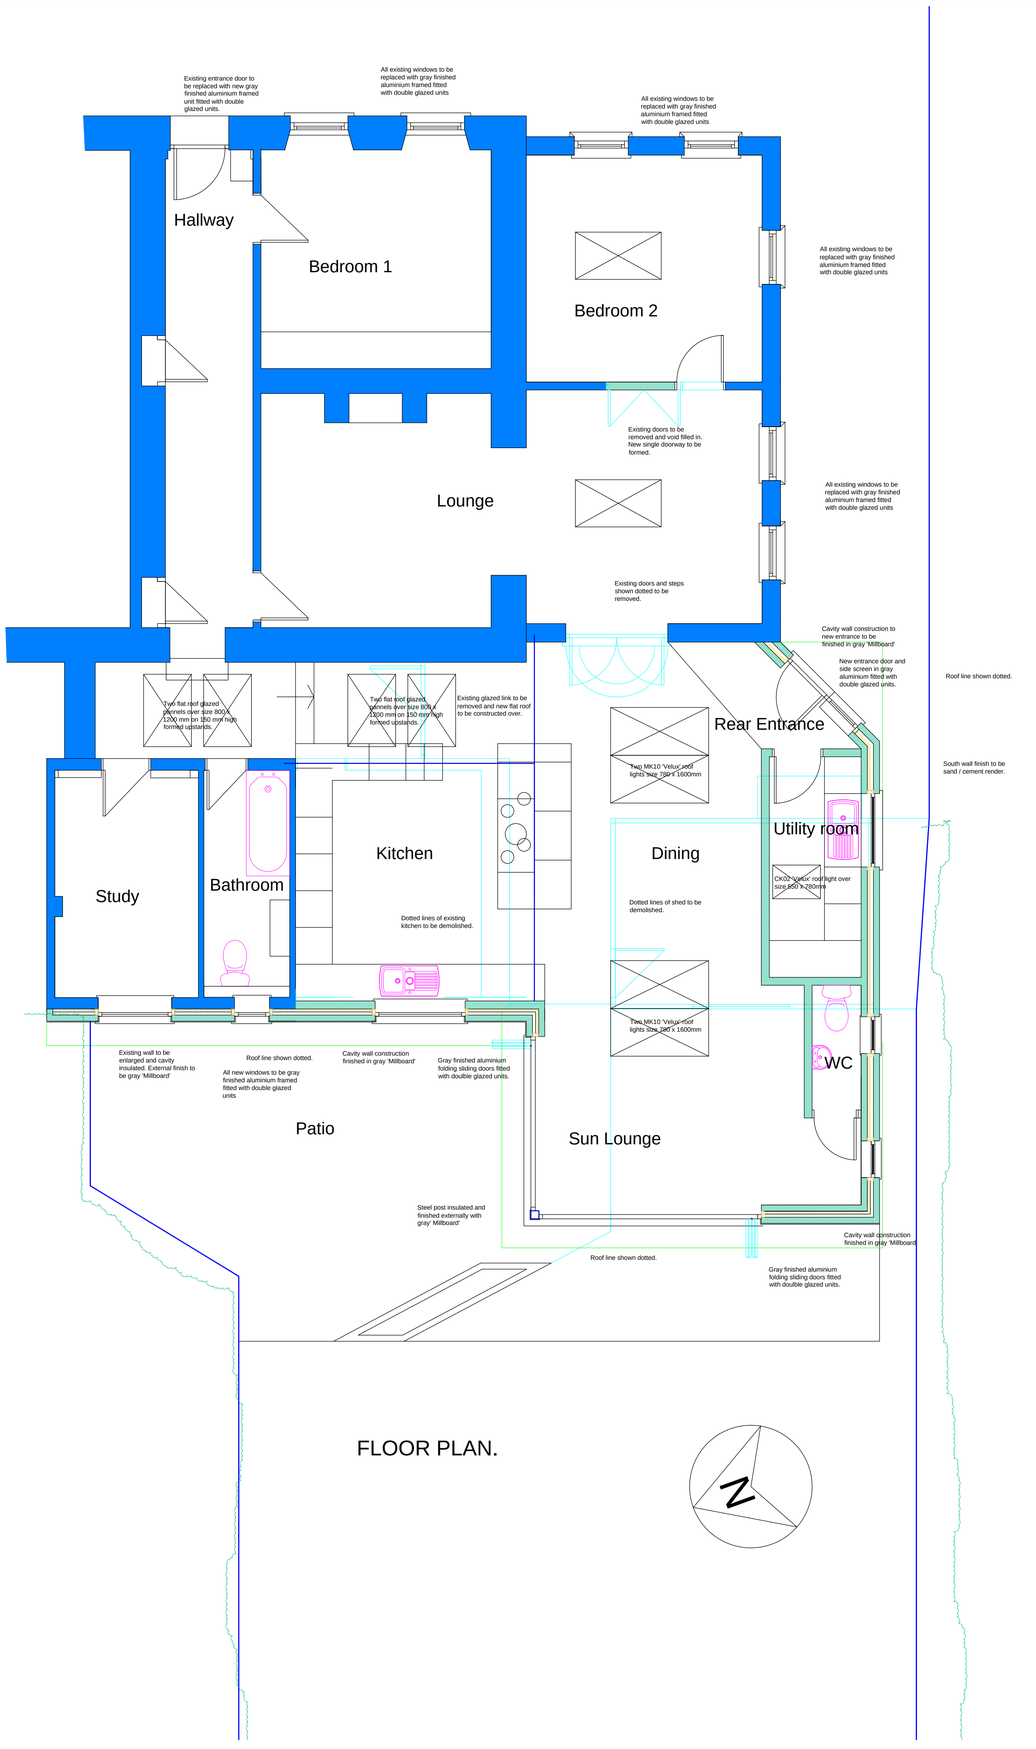

FLOOR PLAN.

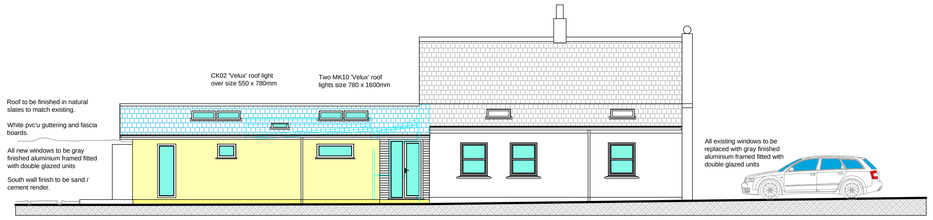

South Elevation.

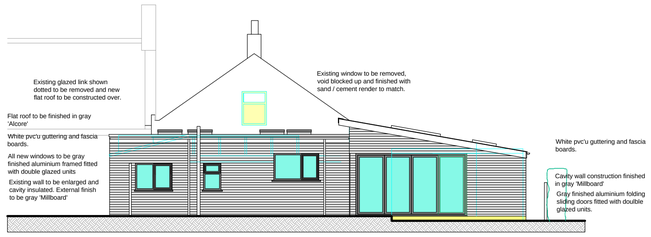

West Elevation.

East Elevation.

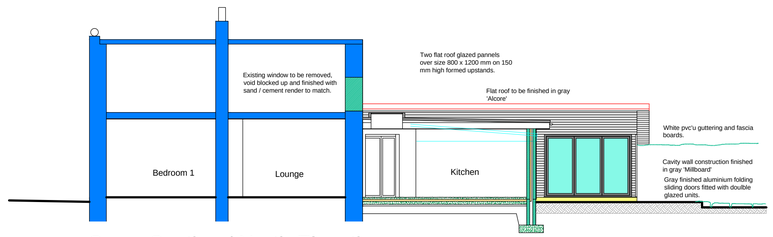

Cross Section / North Elevation.

COPYRIGHT

THE COPYRIGHT OF THIS DRAWING IS THE PROPERTY OF 'CHRIS WORKMAN & CO. LTD' AND MAY NOT BE REPRODUCED WITHOUT THEIR PERMISSION.

NOTES

FIGURED DIMENSIONS TO BE USED IN PREFERENCE TO SCALED DIMENSIONS

CONTRACTORS TO CHECK ALL DIMENSIONS ON SITE. ANY DISCREPANCIES DISCOVERED BETWEEN THIS DRAWING AND SITE CONDITIONS MUST BE REFERRED TO 'CHRIS WORKMAN & CO. LTD' IMMEDIATELY.

ALL NEW STRUCTURAL TIMBERS MUST BE PRESSURE TREATED.

Chris Workman & Co. Ltd.

FOR APPROVAL

NOT TO BE USED FOR CONSTRUCTION

REV.	REMARKS.	DATE	DRN.
D	ELEVATIONS TITLES REVISED.	18:03:2020	CGW
C	CHANGES TO CLIENTS INSTRUCTIONS.	10:03:2020	CGW
B	CHANGES TO CLIENTS INSTRUCTIONS.	9:03:2020	CGW
A	CHANGES TO CLIENTS INSTRUCTIONS.	4:03:2020	CGW

Chris Workman & Co Ltd.

Richmond Court
Rue de la Maladerie
St Saviour
Guernsey
GY7 9QT
Tel: 01481 266505

e-mail: mail@chrisworkman.co.uk
web: www.chrisworkman.co.uk

Chartered Architectural Technologists
Chartered Surveyors
Architecture . Planning
Design . Surveying

Chartered Institute of Architectural Technologists

RICS

PROJECT.

Proposed Extension to:-

Cherry Cottage,

Rue des Points,

St Andrew's,

Guernsey

CLIENT.

Miss L Moullin & Mr C Wall.

SIGNED. | DATE.

DRAWING.

Planning Application Drawing.
Elevations and Floor Plan.

SCALE.	DRAWN.	DATE.
1:50 & 1:100	Chris Workman	17:02:2020

JOB No.	DRAWING No.	REVISION
LM:19:29	02	D