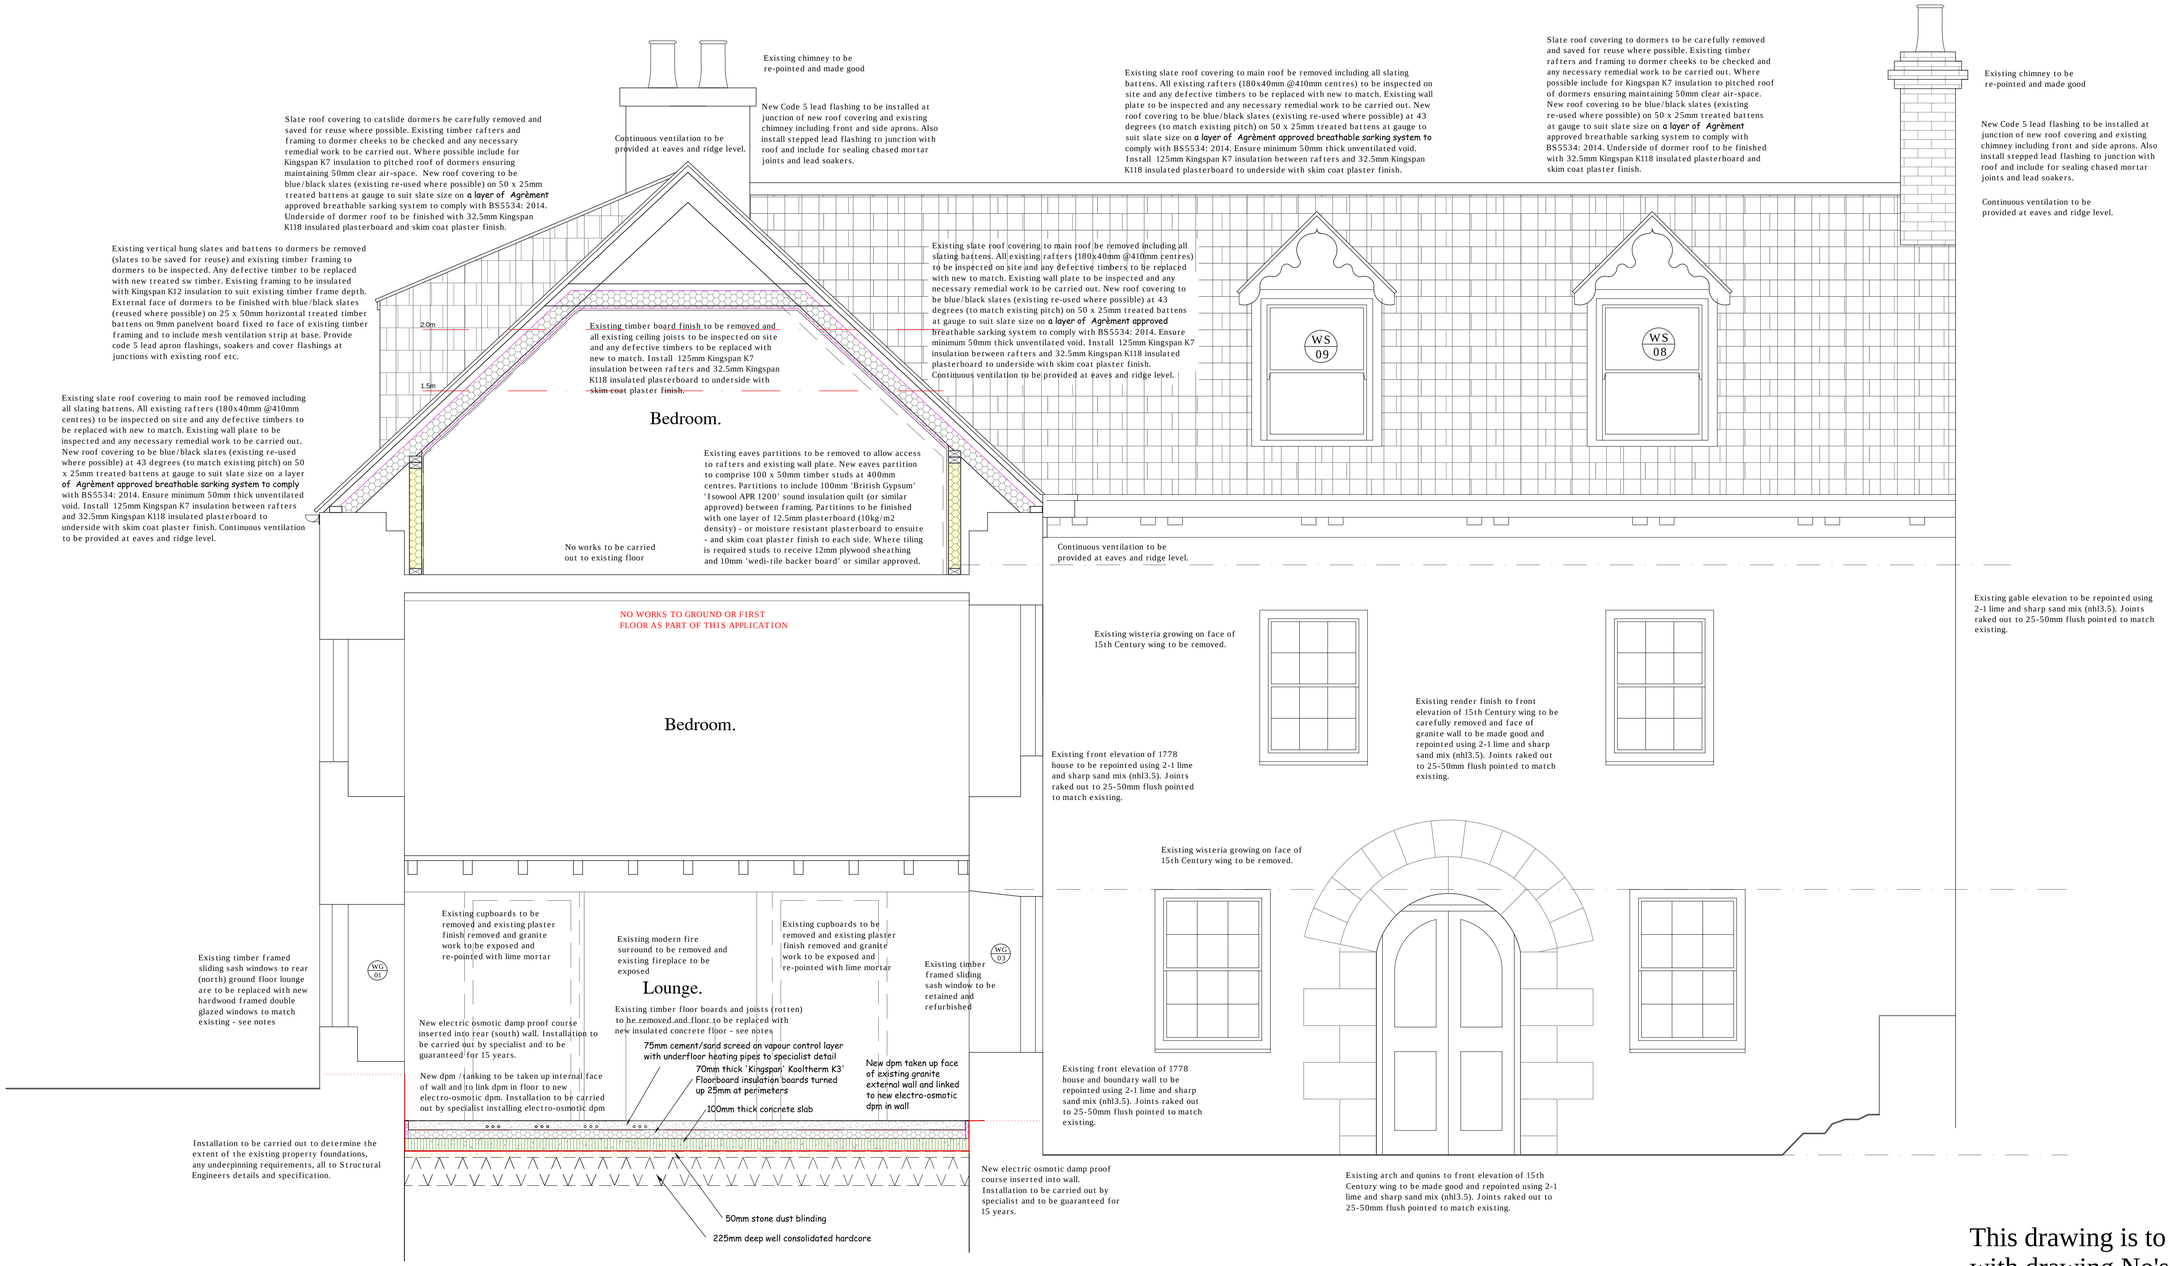

Section C-C

Scale - 1:25.

This drawing is to be read in-conjunction with drawing No's: 1402-WD-01, 02, 03, 04, 05, 06, 07 & 09.

COPYRIGHT
THE COPYRIGHT OF THIS DRAWING IS THE PROPERTY OF DIRECT ARCHITECTURAL SOLUTIONS LTD.

DIMENSIONS
ALL DIMENSIONS WHERE APPLICABLE TO BE CHECKED ON SITE PRIOR TO WORKS COMMENCING

REVISION

REV.	DATE	DESCRIPTION	SIG.

DIRECT ARCHITECTURAL SOLUTIONS
CHARTERED SURVEYOR - ARCHITECTURAL TECHNOLOGIST - PROJECT MANAGEMENT
BRISE DE MAIR, RUE DU GAINS, TORTEVAL, GUERNSEY, GY8 0PJ.
TEL - OFFICE +44 (0)1481 266311.
FAXSIMILE +44 (0)1481 266322.

PROJECT	**Extension and Alterations to 'Le Grand Douit', La Grande Rue, St Saviour GY7 9PT.**
CLIENT	**Mr. C. McClean, Mr. A. McCarthy & Miss. K. Innes.**
DRAWING	**Working Drawing - Sections C-C.**
SCALE **1:25.**	DRAWN *Carl and JB.*
DATE **28th September 2020.**	
DRAWING NO. **1402-WD-08.**	REVISION