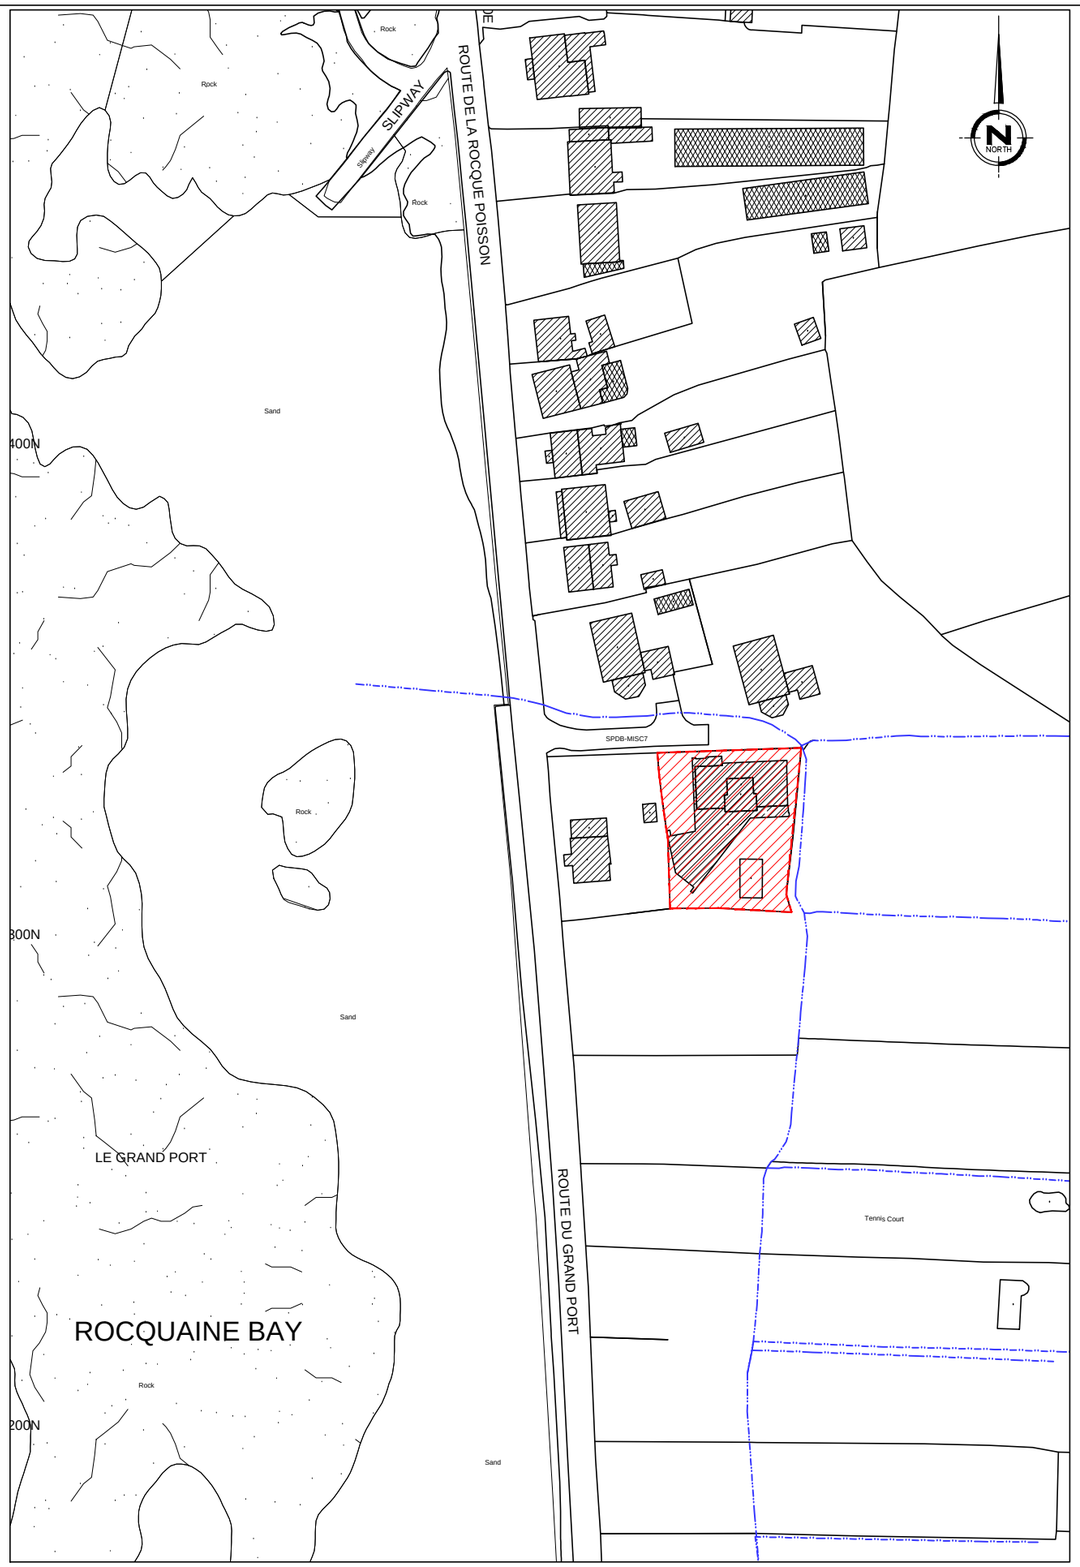

Site Location Plan

Scale 1:1250

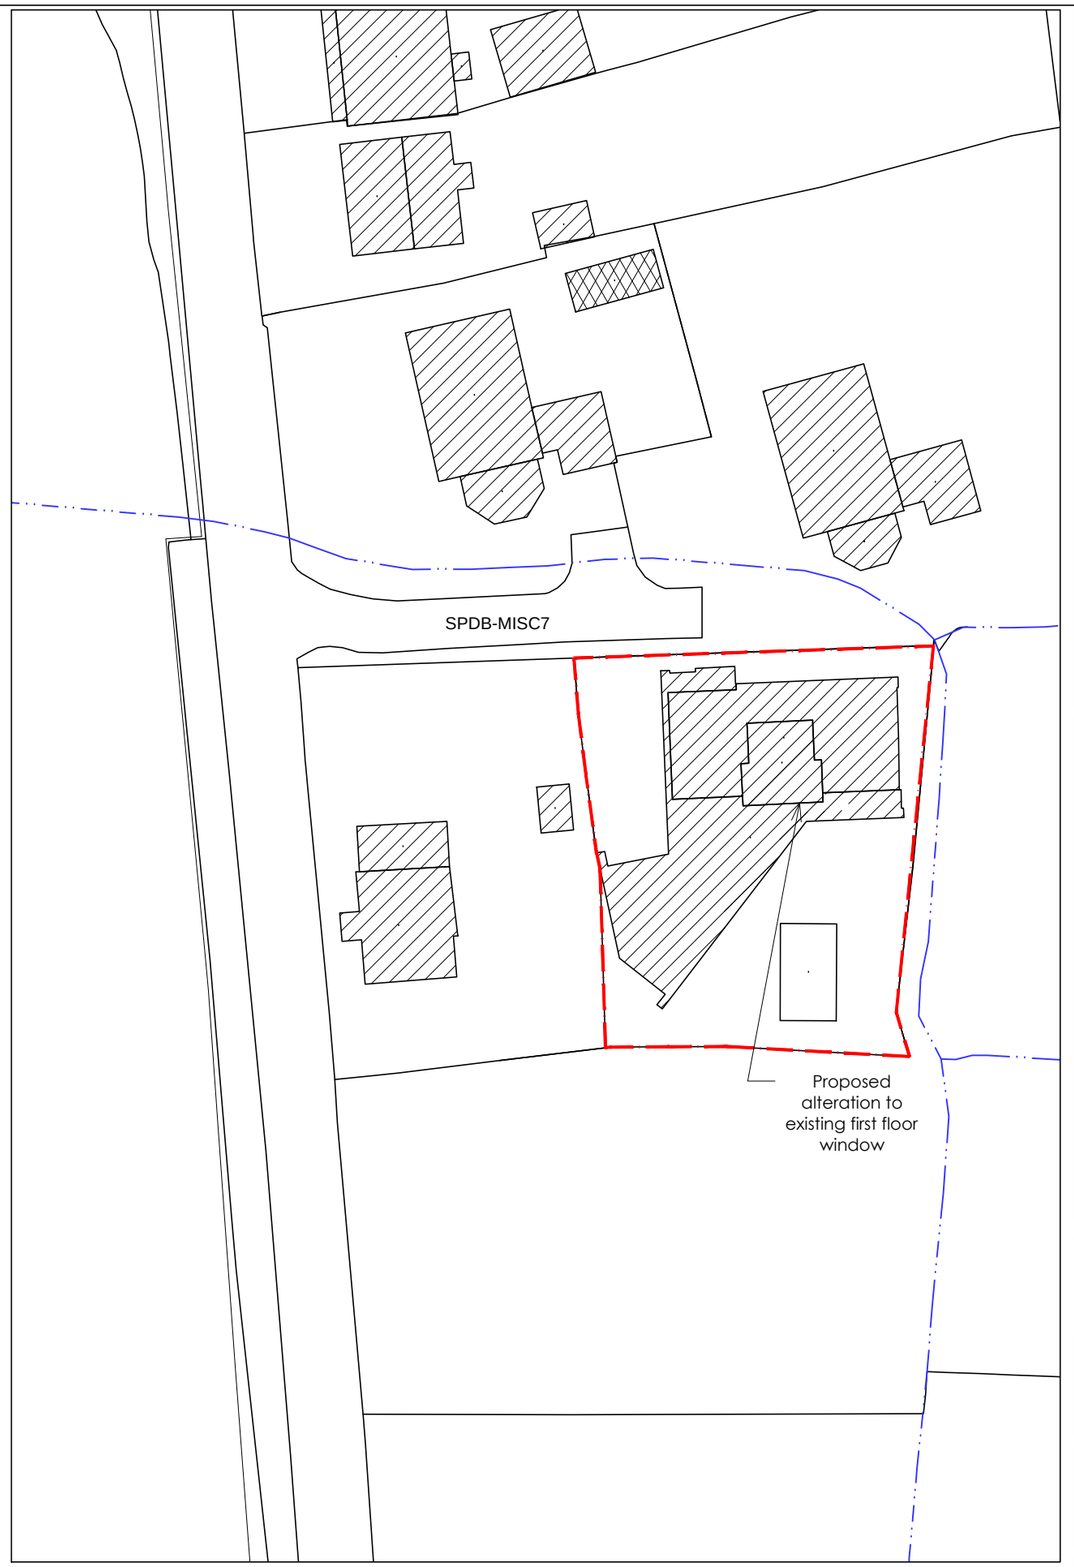

Block Plan

Scale 1:500

Copyright

The Copyright of this drawing is the property of the Architects, and may not be reproduced without their written permission.

Important Note:

Figured Dimensions where shown should be used in all circumstances.Where no dimensions exist or if any discrepancies are found report to Architects.

DO NOT scale from electronic or hard copy drawings.

Electronic files must be checked against hardcopy of the drawing.

The Contractor must check all dimensions & levels on site and any discrepancies found, reported to the Architects.

The information shown on the drawing should be referred to for architetural design only. Civil,Structural, Building Services and other specialist information shown on this drawing is notional and for indicative purposes only. Refer to specialist/consultant drawings.

Digimap Ref: 29

Status

Planning

Revisions

LOVELL OZANNE
Chartered Architects and Surveyors

project
Alterations at Bellagio
Route De La Rocque Poisson
St Peters, Guernsey
For
Mr J Langmead

title
Site Location and Block Plan

scale 1:500 & 1:1250 @ A3

date August 2020 drawn CE

drawing number A1937–11

revision

Lovell Ozanne & Partners Ltd, Chartered Architects and Surveyors
Island House, Grande Rue, St Martins, Guernsey, GY4 6RU
Tel. 01481 235397 Fax 01481 237749
E.Mail admin@lovellozanne.com Web www.lovellozanne.com

A3 SHEET_v3.01.DP