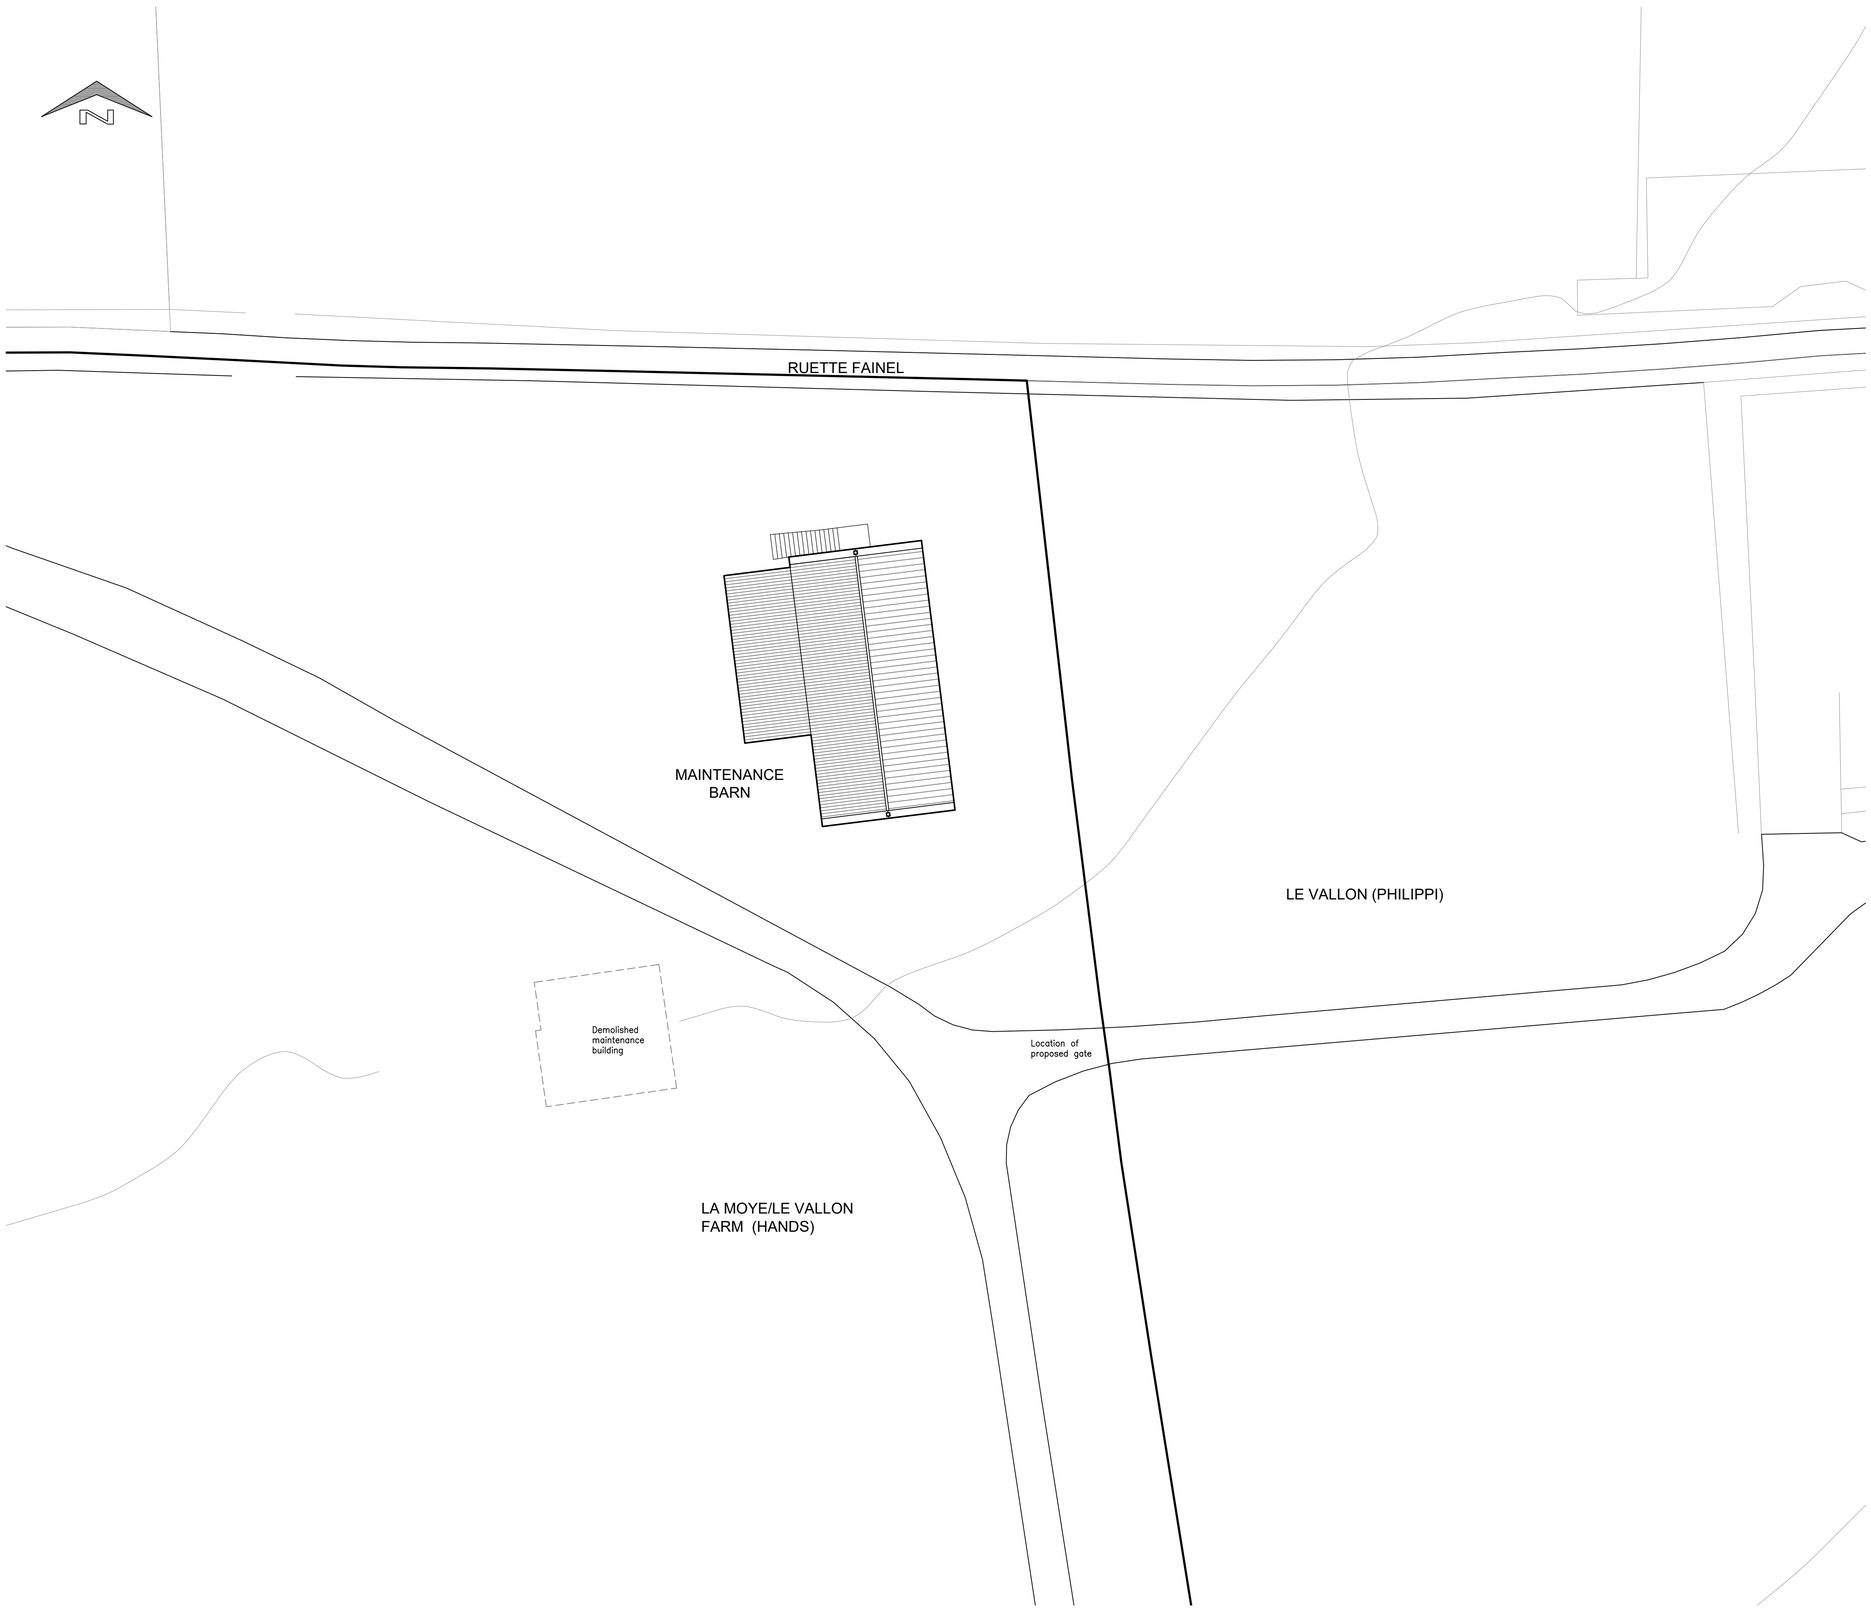

Maintenance Barn Site Plan
Scale 1:200

NOTES

THE CONTRACTOR & HIS SUB-CONTRACTORS ARE TO VERIFY ALL DIMENSIONS ON SITE BEFORE MAKING SHOP DRAWINGS OR COMMENCING MANUFACTURE

THIS DRAWING IS COPYRIGHT

Alterations to:
Le Vallon Farm,
Ville Amphrey,
St. Martin
For Mr. G. Hands

CONCEPT DRAWING

Maintenance Barn Site Plan

CRESSWELL CUTTLE & DYKE
Cresswell, Cuttle & Dyke Limited
Trafalgar House Petit Bouet St. Peter Port
Guernsey Channel Islands GY1 2AY
Tel (01481)726461 Fax (01481)726098
E-mail: mail@ccd-architects.com Web: www.ccd-architects.com

Scale:	Date:
1:200 @ A1	June 2020
Job No:	Drg No:
3218	CD/61