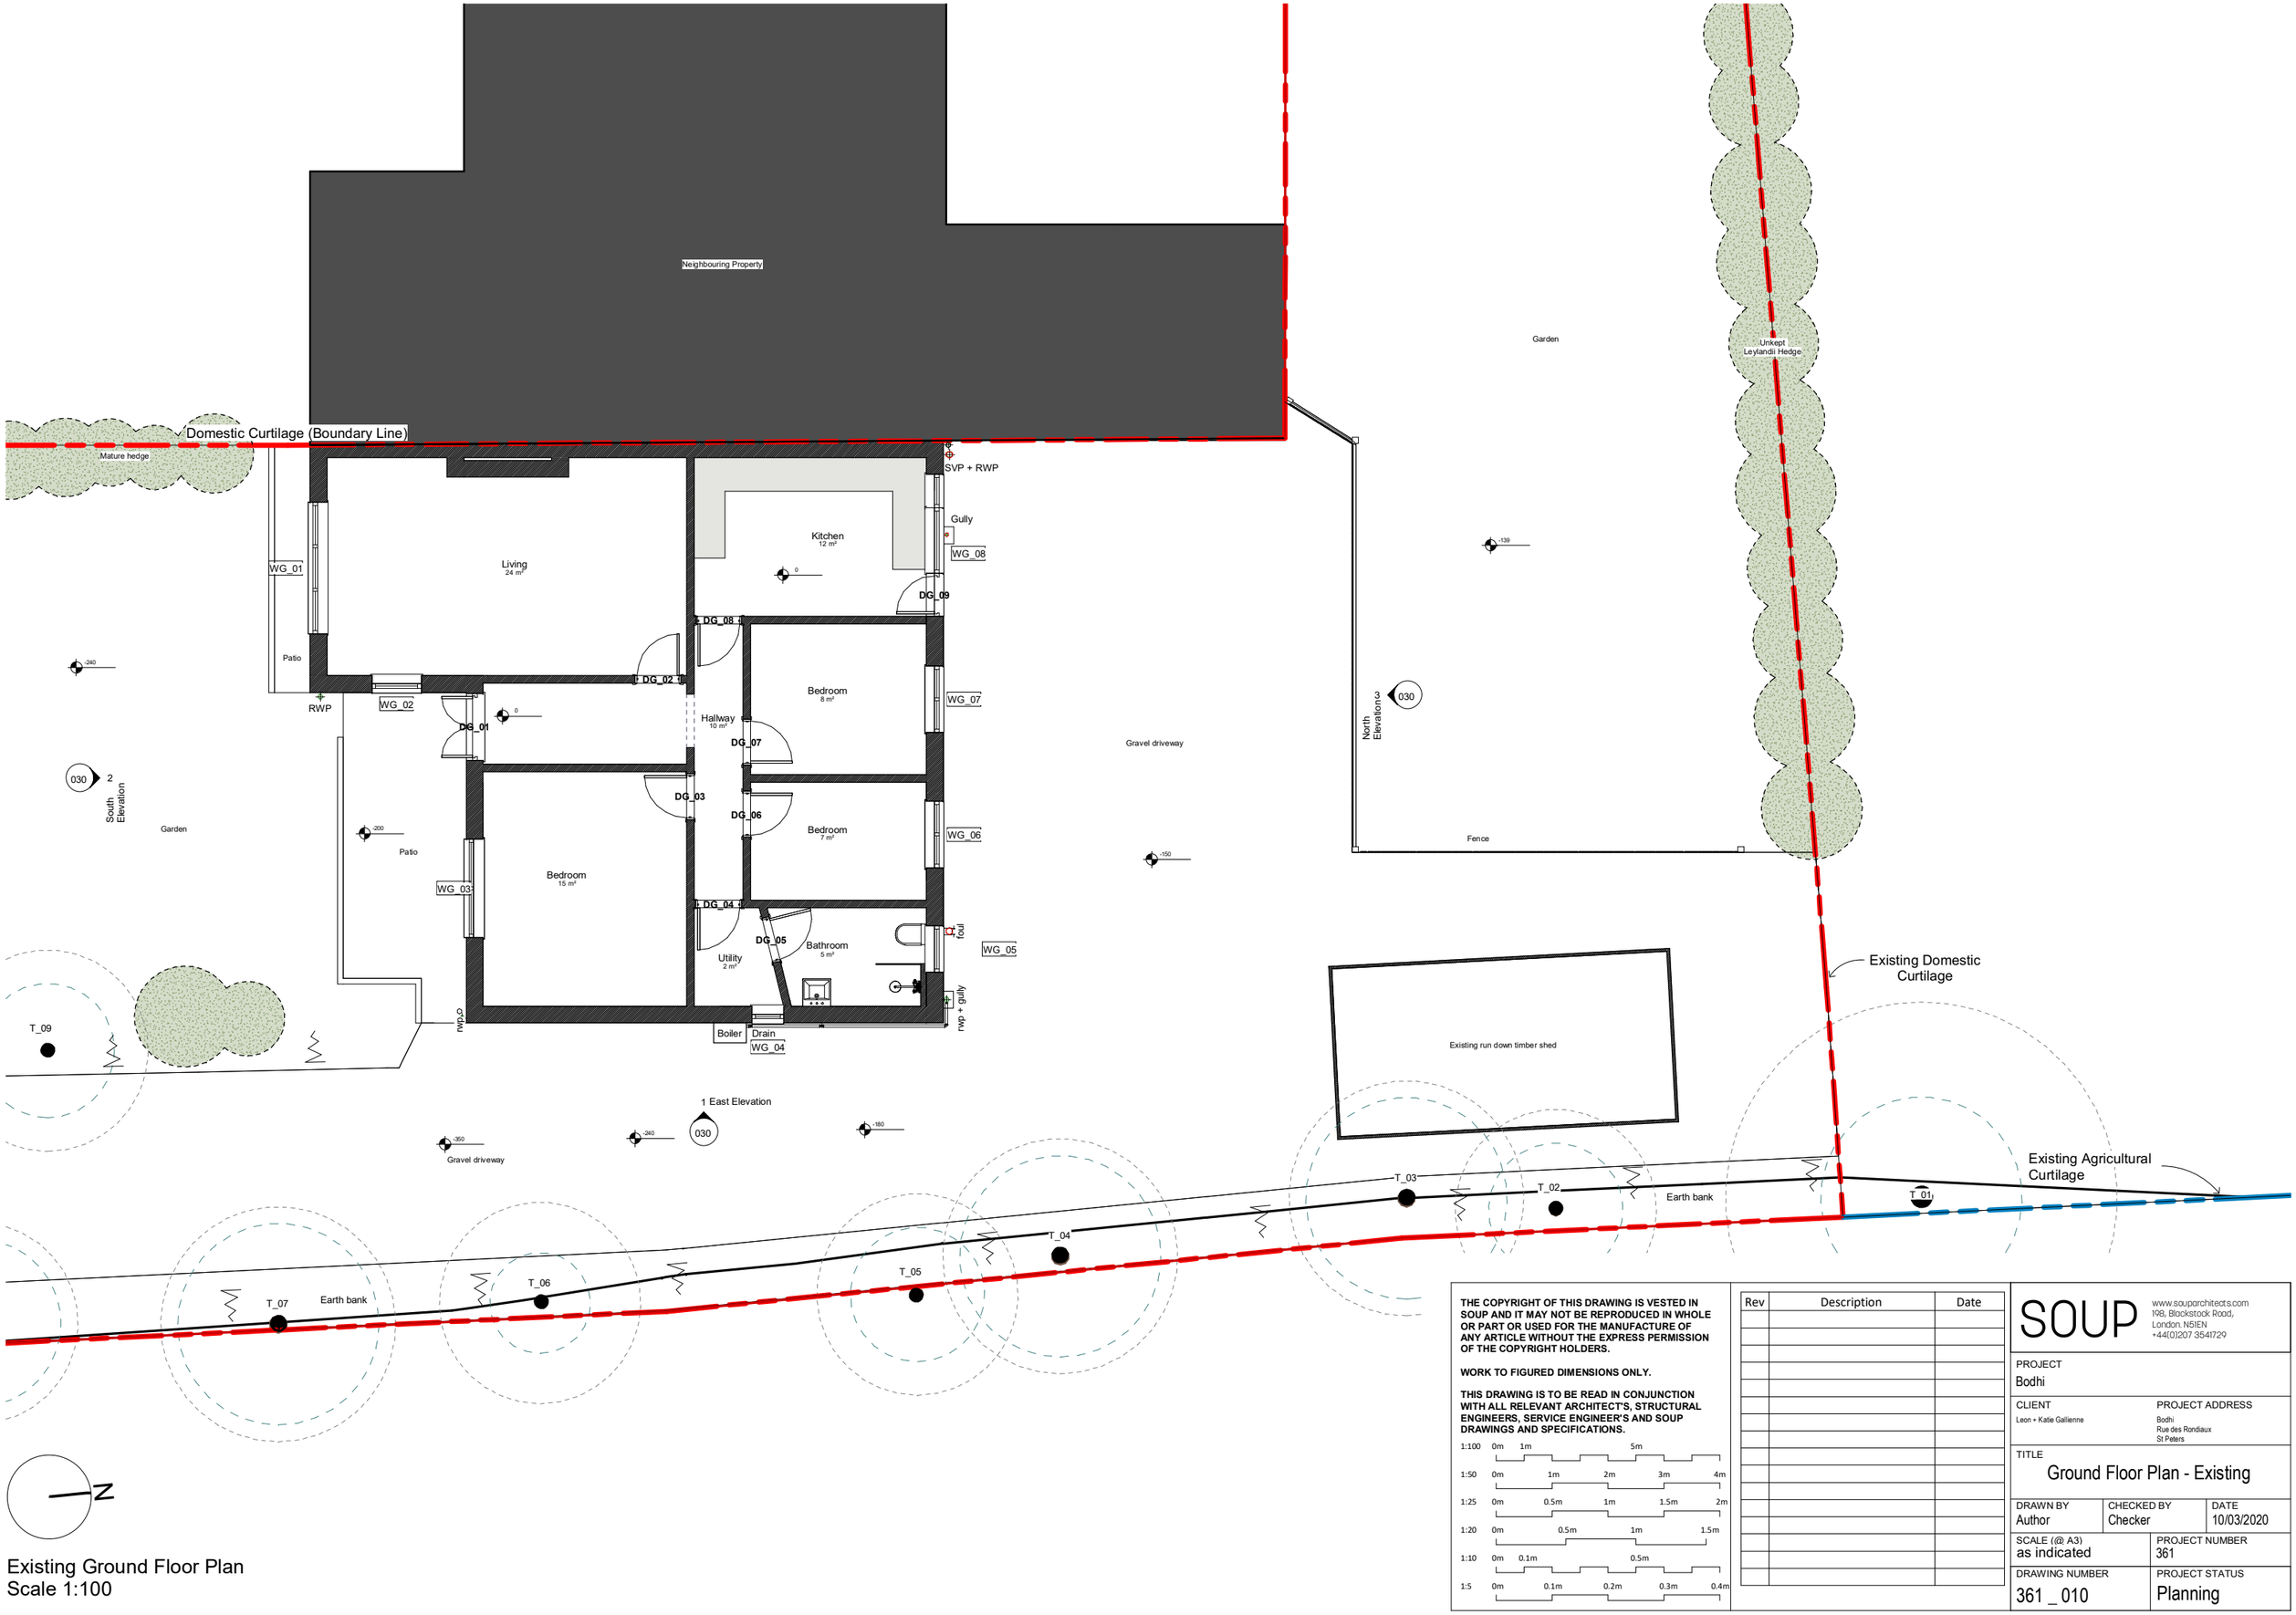

Existing Ground Floor Plan
Scale 1:100

THE COPYRIGHT OF THIS DRAWING IS VESTED IN SOUP AND IT MAY NOT BE REPRODUCED IN WHOLE OR PART OR USED FOR THE MANUFACTURE OF ANY ARTICLE WITHOUT THE EXPRESS PERMISSION OF THE COPYRIGHT HOLDERS.

WORK TO FIGURED DIMENSIONS ONLY.

THIS DRAWING IS TO BE READ IN CONJUNCTION WITH ALL RELEVANT ARCHITECT'S, STRUCTURAL ENGINEERS, SERVICE ENGINEER'S AND SOUP DRAWINGS AND SPECIFICATIONS.

1:100 0m 1m 5m
1:50 0m 1m 2m 3m 4m
1:25 0m 0.5m 1m 1.5m 2m
1:20 0m 0.5m 1m 1.5m
1:10 0m 0.1m 0.5m
1:5 0m 0.1m 0.2m 0.3m 0.4m

Rev	Description	Date

SOUP
www.souparchitects.com
198, Blackstock Road,
London. N5 1EN
+44(0)207 3541729

PROJECT
Bodhi

CLIENT
Leon + Katie Gallienne

PROJECT ADDRESS
Bodhi
Rue des Rondiaux
St Peters

TITLE
Ground Floor Plan - Existing

DRAWN BY	CHECKED BY	DATE
Author	Checker	10/03/2020

SCALE (@ A3)
as indicated

PROJECT NUMBER
361

DRAWING NUMBER
361 _ 010

PROJECT STATUS
Planning

21/09/2020 10:31:39