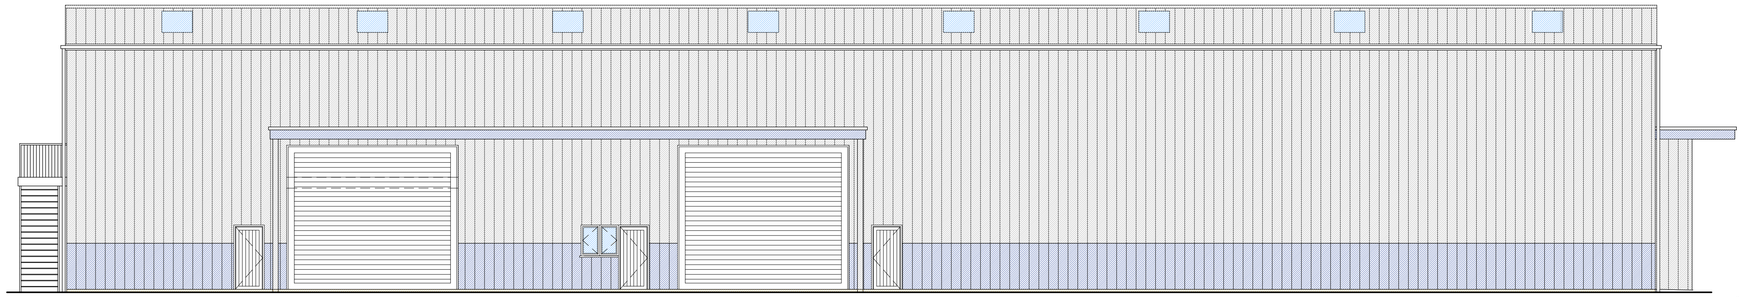

Front Elevation (north-west)

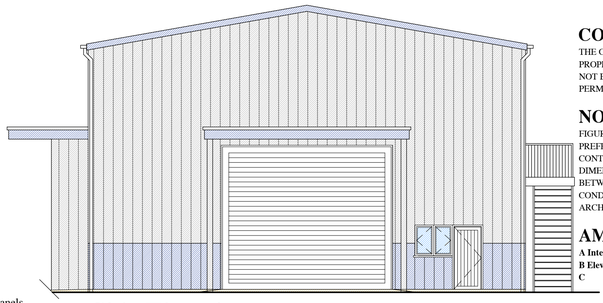

Side Elevation (south-west)

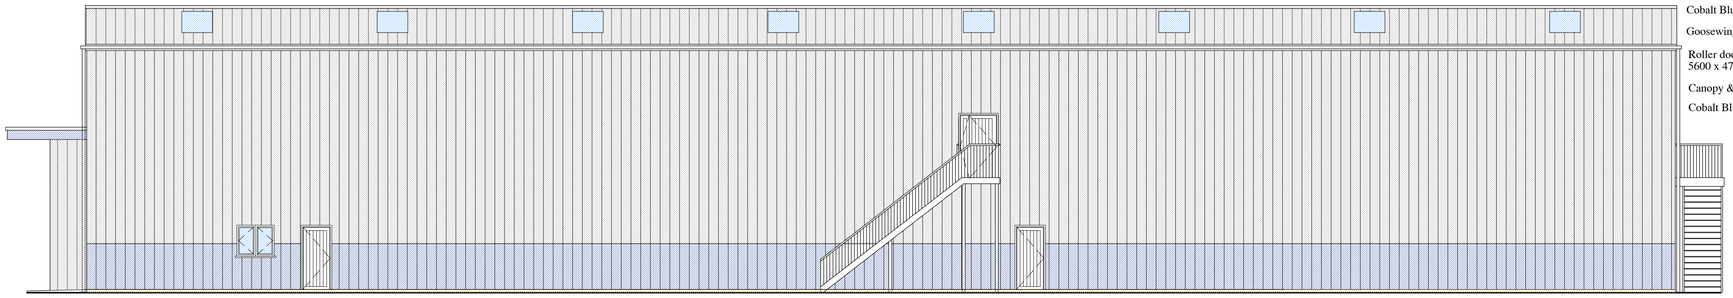

Rear Elevation (south-east)

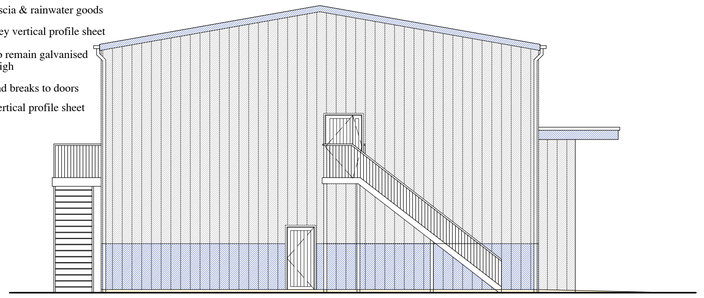

Side Elevation (north-east)

transparent roof panels
Goosewing Grey roof profile sheet
Cobalt Blue fascia & rainwater goods
Goosewing Grey vertical profile sheet
Roller doors to remain galvanised 5600 x 4700 high
Canopy & wind breaks to doors
Cobalt Blue vertical profile sheet

COPYRIGHT

THE COPYRIGHT OF THIS DRAWING IS THE PROPERTY OF THE ARCHITECTS AND MAY NOT BE REPRODUCED WITHOUT THEIR PERMISSION.

NOTES

FIGURED DIMENSIONS TO BE USED IN PREFERENCE TO SCALED DIMENSIONS. CONTRACTORS MUST CHECK ALL DIMENSIONS ON SITE. ANY DISCREPANCIES BETWEEN THIS DRAWING AND SITE CONDITIONS MUST BE REFERRED TO THE ARCHITECTS IMMEDIATELY.

AMENDMENTS

A Internal layout & elevations amended 17-12-20
B Elevation designation amended 25-1-21
C

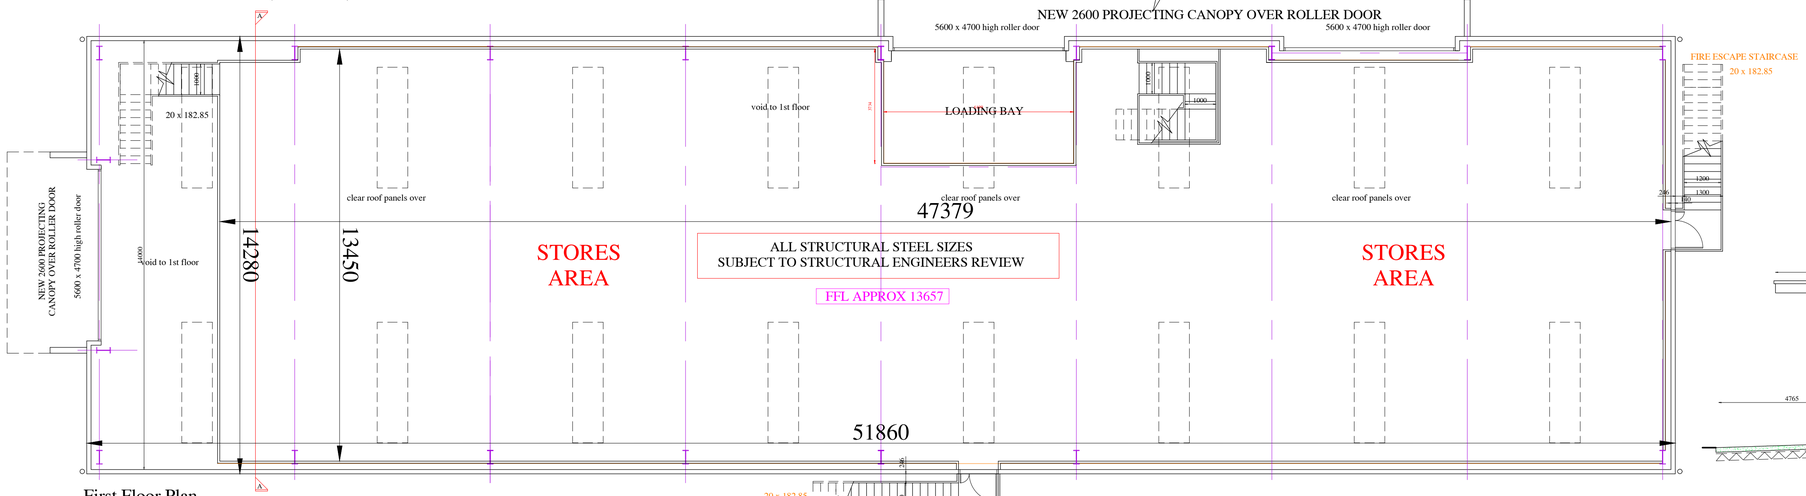

First Floor Plan

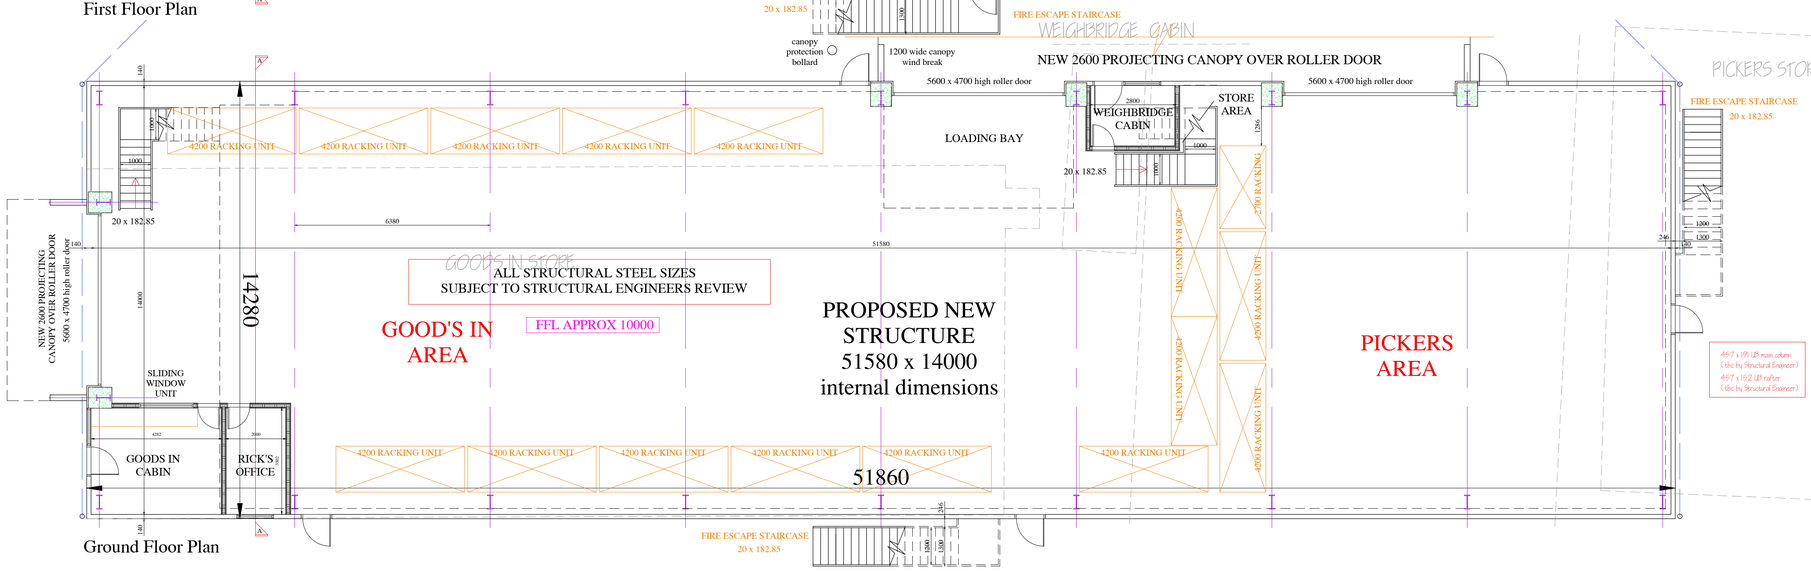

Ground Floor Plan

1:100 at A1

1:50 at A1

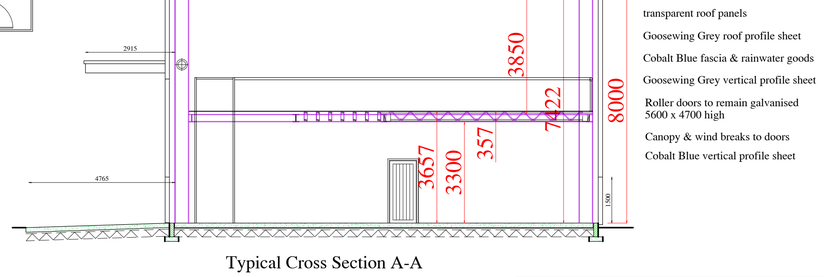

Typical Cross Section A-A

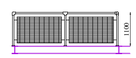

Typical Safety Rail

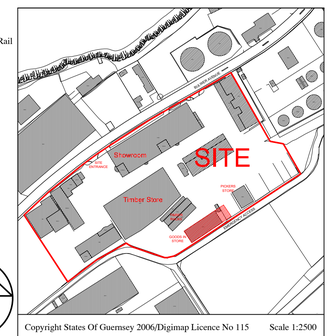

Copyright States Of Guernsey 2006/Digimap Licence No 115 Scale 1:2500

as at 25-1-21

Job Title
Proposed new Industrial Unit
to replace Goods In &
Pickers buildings to rear of
Norman Piette
Bulwer Avenue
St Sampson for
J & D Norman Limited

Signed..... Date.....

Drawn	Paul Vaudin	Scale	1:100 at A1
Date	September 2020	Checked	M.D.N.

Paul Vaudin & Associates Ltd.
Architectural Services
Seefeld, Rue de la Mare, Castel, Guernsey. GY5 7AT
Telephone (01481) 254936. Fax No (01481) 252080
E-mail paul@pvaltd.gg

Drawing
Sketch Scheme
Floor Plans & Elevations

No: 17 - 004 - 16B